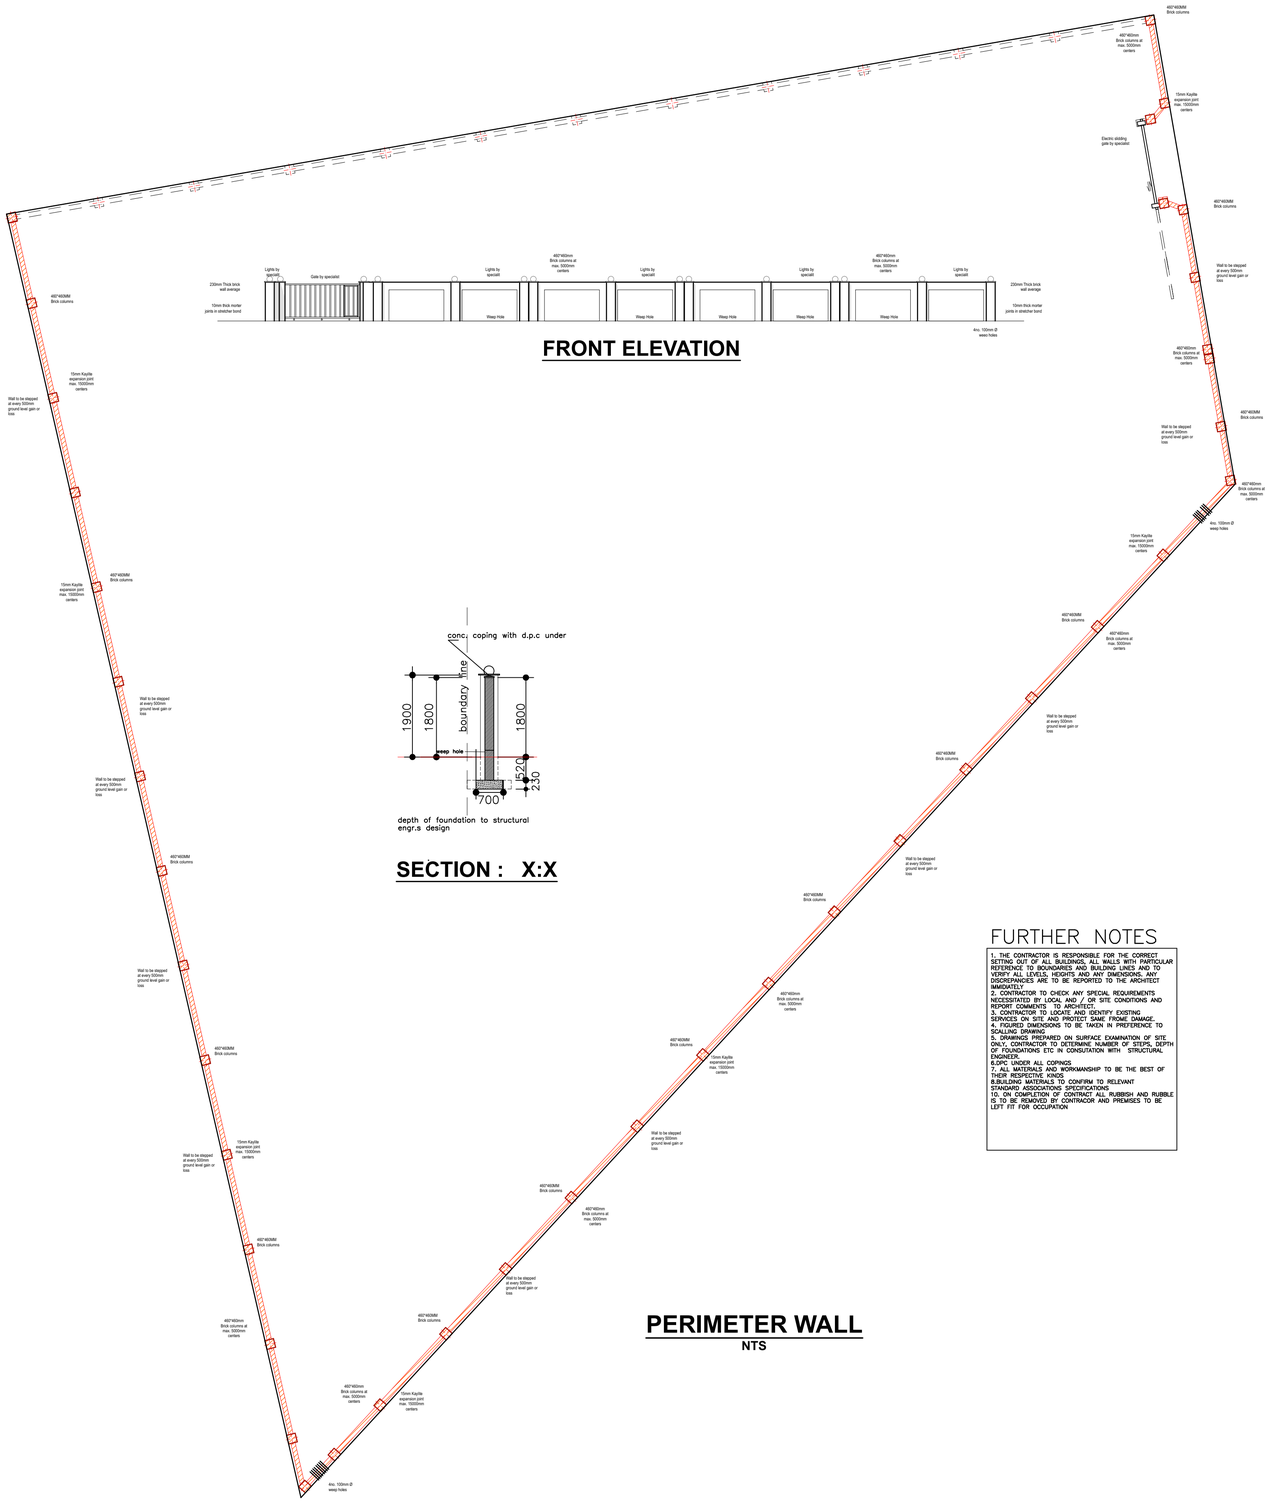

FRONT ELEVATION

SECTION : X:X

PERIMETER WALL

NTS

FURTHER NOTES

1. THE CONTRACTOR IS RESPONSIBLE FOR THE CORRECT SETTING OUT OF ALL BUILDINGS, ALL WALLS WITH PARTICULAR REFERENCE TO BOUNDARIES AND BUILDING LINES AND TO VERIFY ALL LEVELS, HEIGHTS AND ANY DIMENSIONS, ANY ERRORS OMISSIONS ARE TO BE REPORTED TO THE ARCHITECT IMMIDIATELY.
2. CONTRACTOR TO CHECK ANY SPECIAL REQUIREMENTS NECCESSITATED BY LOCAL AND / OR SITE CONDITIONS AND REPORT COMMENTS TO ARCHITECT.
3. CONTRACTOR TO LOCATE AND IDENTIFY EXISTING SERVICES ON SITE AND PROTECT SAME FROME DAMAGE.
4. FIGURED DIMENSIONS TO BE TAKEN IN PREFERENCE TO SCALLING DRAWING
5. DRAWINGS PREPARED ON SURFACE EXAMINATION OF SITE ON THE CONTRACTOR TO DETERMINE NUMBER OF STEPS, DEPTH OF FOUNDATIONS ETC IN CONSULTATION WITH STRUCTURAL ENGINEER.
6.DPC UNDER ALL COPINGS.
7. ALL MATERIALS AND WORKMANSHIP TO BE THE BEST OF THEIR RESPECTIVE KINDS
8.BUILDING MATERIALS TO CONFIRM TO RELEVANT STANDARD ASSOCIATIONS SPECIFICATIONS
10. ON COMPLETION OF CONTRACT ALL RUBBISH AND RUBBLE IS TO BE REMOVED BY CONTRACOR AND PREMISES TO BE LEFT FIT FOR OCCUPATION

Notes

AMENDMENT		
Lttr	date	Init
Micro-film Drwg No		

MINISTRY OF LOCAL GOVERNMENT AND PUBLIC WORKS
P.O. BOX CY441 , CAUSEWAY
ZIMBABWE

Branch Head :	G. GWENHURE	Director Arch :	ARCH. P.S. MUKURA	Ministry :	MINISTRY OF FINANCE
Designed :	M. DUBE	Scale :	As Shown	Title :	ZIMRA STAFF COTTAGES
Drawn :	M. DUBE	Date :	DECEMBER 2021	Description :	FORBES BORDER POST STAFF ACCOMMODATION
Checked :	L.T MUGORE	File Ref		Details :	7353 PERIMETER WALL
Telephone 790137 / 704079				Stock Drwg No	

Centre : **MUTARE**

G.P. No

Project No