PARKING SETTING OUT

STRATEGIC POINT(P1)	COODINATES X	COODINATES Y	SUBGRADE ROAD LEVEL	FINISHED ROAD LEVEL
P1	-4999706.3445	2240703.4012	933.42	934.00
P2	-4990540.1861	2269677.6161	930.42	931.00
P3	-4981566.9566	2298049.3917	925.42	926.00
P4	-4985480.9059	2305580.2031	926.12	926.70
P5	-4999489.5157	2310003.8762	926.12	926.70
P6	-4994212.4341	2326689.0813	926.12	926.70
P7	-4986684.9815	2330601.2849	924.93	925.51
P8	-4978390.2226	2327981.9457	924.44	925.02
P9	-4970862.8132	2331894.0129	924.36	924.94
P10	-4969036.3676	2337695.3847	924.30	924.88
P11	-4964514.3578	2341763.7477	924.24	924.82
P12	-4938527.0813	2347101.4314	922.91	923.49
P13	-4911549.6066	2352408.1631	921.54	922.12
P14	-4884440.2174	2342682.4631	921.01	921.01
P15	-4860976.7592	2334053.0869	919.47	920.05
P16	-4837513.3011	2325423.7107	918.51	919.09
P17	-4810923.2883	2315759.8601	917.42	918.00
P18	-4793390.1305	2316145.5189	916.42	917.00
P19	-4779944.4550	2323245.3091	916.42	917.00
P20	-4770664.9735	2312127.6392	916.42	917.00
P21	-4785857.5546	2300243.9700	916.42	917.00
P22	-4811971.6939	2299536.0806	918.92	919.50
P23	-4813448.5333	2290631.1379	920.42	921.00
P24	-4803282.5490	2279357.5060	919.42	920.00
P25	-4803562.4248	2272607.9992	919.42	920.00

PARKING SETTING OUT

STRATEGIC POINT(P1)	COODINATES X	COODINATES Y	SUBGRADE ROAD LEVEL	FINISHED ROAD LEVEL
P26	-4836176.2563	2273934.7430	922.77	923.35
P27	-4844595.4233	2270523.1549	923.32	923.90
P28	-4862357.1188	2251841.0781	923.72	924.30
P29	-4870217.3469	2247481.7816	924.55	925.13
P30	-4896817.7683	2242031.6738	927.27	927.85
P31	-4922752.0304	2236718.0540	929.92	930.50
P32	-4927770.8449	2237964.5814	930.51	931.09
P33	-4942129.6888	2249826.0393	931.13	931.71
P34	-4956915.1566	2261826.3615	931.77	932.35
P35	-4972764.2252	2266946.3036	930.97	931.55
P36	-4986561.6466	2259783.1118	931.42	932.00
P37	-4993733.5607	2237172.2434	933.42	934.00
P38	-4741084.5075	2276749.6075	919.42	920.00
P39	-4728231.0541	2279680.6691	919.42	920.00
P40	-4710189.9027	2296996.4284	918.01	918.59
P41	-4692153.3488	2314307.7750	916.69	917.27
P42	-4673311.1710	2332392.3515	915.32	915.90
P43	-4656080.2410	2348930.4684	914.06	914.64
P44	-4638043.6871	2366241.8150	912.74	913.32
P45	-4617081.2162	2386058.0614	918.00	918.58
P46	-4593220.4414	2393519.7347	916.86	917.44
P47	-4569326.0756	2400872.2367	915.72	916.30
P48	-4545431.7099	2408224.7386	914.58	915.16
P49	-4528402.4469	2413555.3684	913.77	914.35
P50	-4507919.8893	2428318.2432	913.53	914.11

PARKING SETTING OUT

STRATEGIC POINT(P1)	COODINATES X	COODINATES Y	SUBGRADE ROAD LEVEL	FINISHED ROAD LEVEL
P51	-4487490.1816	2443136.1821	909.12	909.70
P52	-4467060.4739	2457954.1209	908.07	908.65
P53	-4446630.7662	2472772.0598	907.02	907.60
P54	-4426201.0586	2487589.9986	905.97	906.55
P55	-4403505.6646	2504051.2663	904.80	905.38
P56	-4395578.3483	2505742.7330	904.48	905.06
P57	-4371112.4361	2500602.7776	905.04	905.62
P58	-434664.5219	2495462.8319	905.60	906.18
P59	-4323788.2364	2490660.6364	906.12	906.70
P60	-4319400.3960	2473227.2321	906.87	907.45
P61	-4341900.3772	2454267.5005	908.10	908.68
P62	-4361058.0205	2438124.2080	909.14	909.72
P63	-4380215.6639	2421980.9155	910.18	910.76
P64	-4399373.3084	2405837.6269	911.22	911.80
P65	-4413310.3077	2385088.9218	912.26	912.84
P66	-4427250.1090	2364336.0439	913.30	913.88
P67	-4441189.9116	2343583.1670	914.34	914.92
P68	-4460069.5180	2315510.1619	915.75	916.33
P69	-4478457.3986	2298543.1417	916.79	917.37
P70	-4498186.8220	2280371.9025	917.91	918.49
P71	-4494262.7398	2269960.2147	918.62	919.20
P72	-4476219.7900	2269566.5713	918.62	919.20
P73	-4458965.2588	2272590.7154	918.62	919.20
P74	-4453863.4061	2279511.2981	918.62	919.20
P75	-4448406.5146	2286570.4762	918.62	919.20

PARKING SETTING OUT

STRATEGIC POINT(P1)	COODINATES X	COODINATES Y	SUBGRADE ROAD LEVEL	FINISHED ROAD LEVEL
P76	-4432596.0482	2289369.0407	918.62	919.20
P77	-4425131.7364	2281623.3493	918.62	919.20
P78	-4418177.7924	2276760.9771	918.62	919.20
P79	-4396737.9022	2280555.9899	918.62	919.20
P80	-4375967.6032	2284232.4800	918.62	919.20
P81	-4405949.5609	2243512.3225	918.62	919.20
P82	-4405763.9221	2265669.5540	918.62	919.20
P83	-4412809.7100	2271577.7138	918.62	919.20
P84	-4420930.3429	2269679.9441	918.62	919.20
P85	-4434197.9836	2260509.7725	918.62	919.20
P86	-4453256.3885	2256673.3303	918.62	919.20
P87	-4471678.5391	2252966.0871	918.62	919.20
P88	-4481064.7323	2259303.3039	918.62	919.20
P89	-4486727.0989	2263745.0442	918.62	919.20
P90	-4502975.0222	2264102.9771	918.62	919.20
P91	-4508965.5138	2259400.4925	918.94	919.52
P92	-4512945.0868	2241412.3456	919.71	920.29
P93	-4416777.7728	2224088.1450	920.45	921.03
P94	-4525358.2810	2215678.3715	920.95	921.53
P95	-4535773.9623	2213437.0212	920.67	921.25
P96	-4560748.2262	2214581.3325	920.97	921.55
P97	-4585728.5461	2215573.1080	921.27	921.85
P98	-4610708.8660	2216564.8835	921.57	922.15
P99	-4635689.1858	2217556.6590	921.87	922.45
P100	-4660669.5057	2218548.4345	922.17	922.75
P101	-4685649.8256	2219540.2100	922.47	923.05
P102	-4713802.1204	2220657.9202	922.97	923.55
P103	-4724440.6777	2212302.7053	922.97	923.55
P104	-4734178.4482	2212461.2450	922.97	923.55
P105	-4733509.3069	2240988.4016	921.19	921.77
P106	-4743757.8745	2241228.8816	921.19	921.77
P107	-4743487.2323	2252766.9112	921.19	921.77
P108	-4733230.7922	2252526.4184	921.19	921.77
P109	-4733080.7879	2258921.4544	920.79	921.37
P110	-4741684.0694	2269915.8009	919.42	920.00

LEGEND

- SLOPE ARROW
- TRAFFIC FLOW
- 1200D CULVERT
- HEAVYDUTY CATCHPIT
- NEW PARKING
- EXISTING ROAD
- P26 SETTING OUT POINTS
- DRAINS

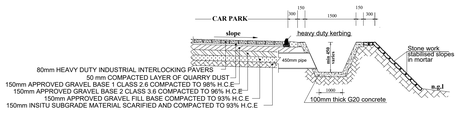

SECTION : ACROSS CARPARKS
PIPE DRAIN JUNCTION DETAIL

CATCHPIT SECTION
(N.T.S)

CATCHPIT PLAN
(N.T.S)

BRICK DRAIN
(AROUND BUILDINGS)

UNLINED TRAPEZOIDAL DRAIN

SECTION : ACROSS CARPARKS
TRAPEZOIDAL LINED DRAIN
DRAIN TO OUTSIDE OF KERBS

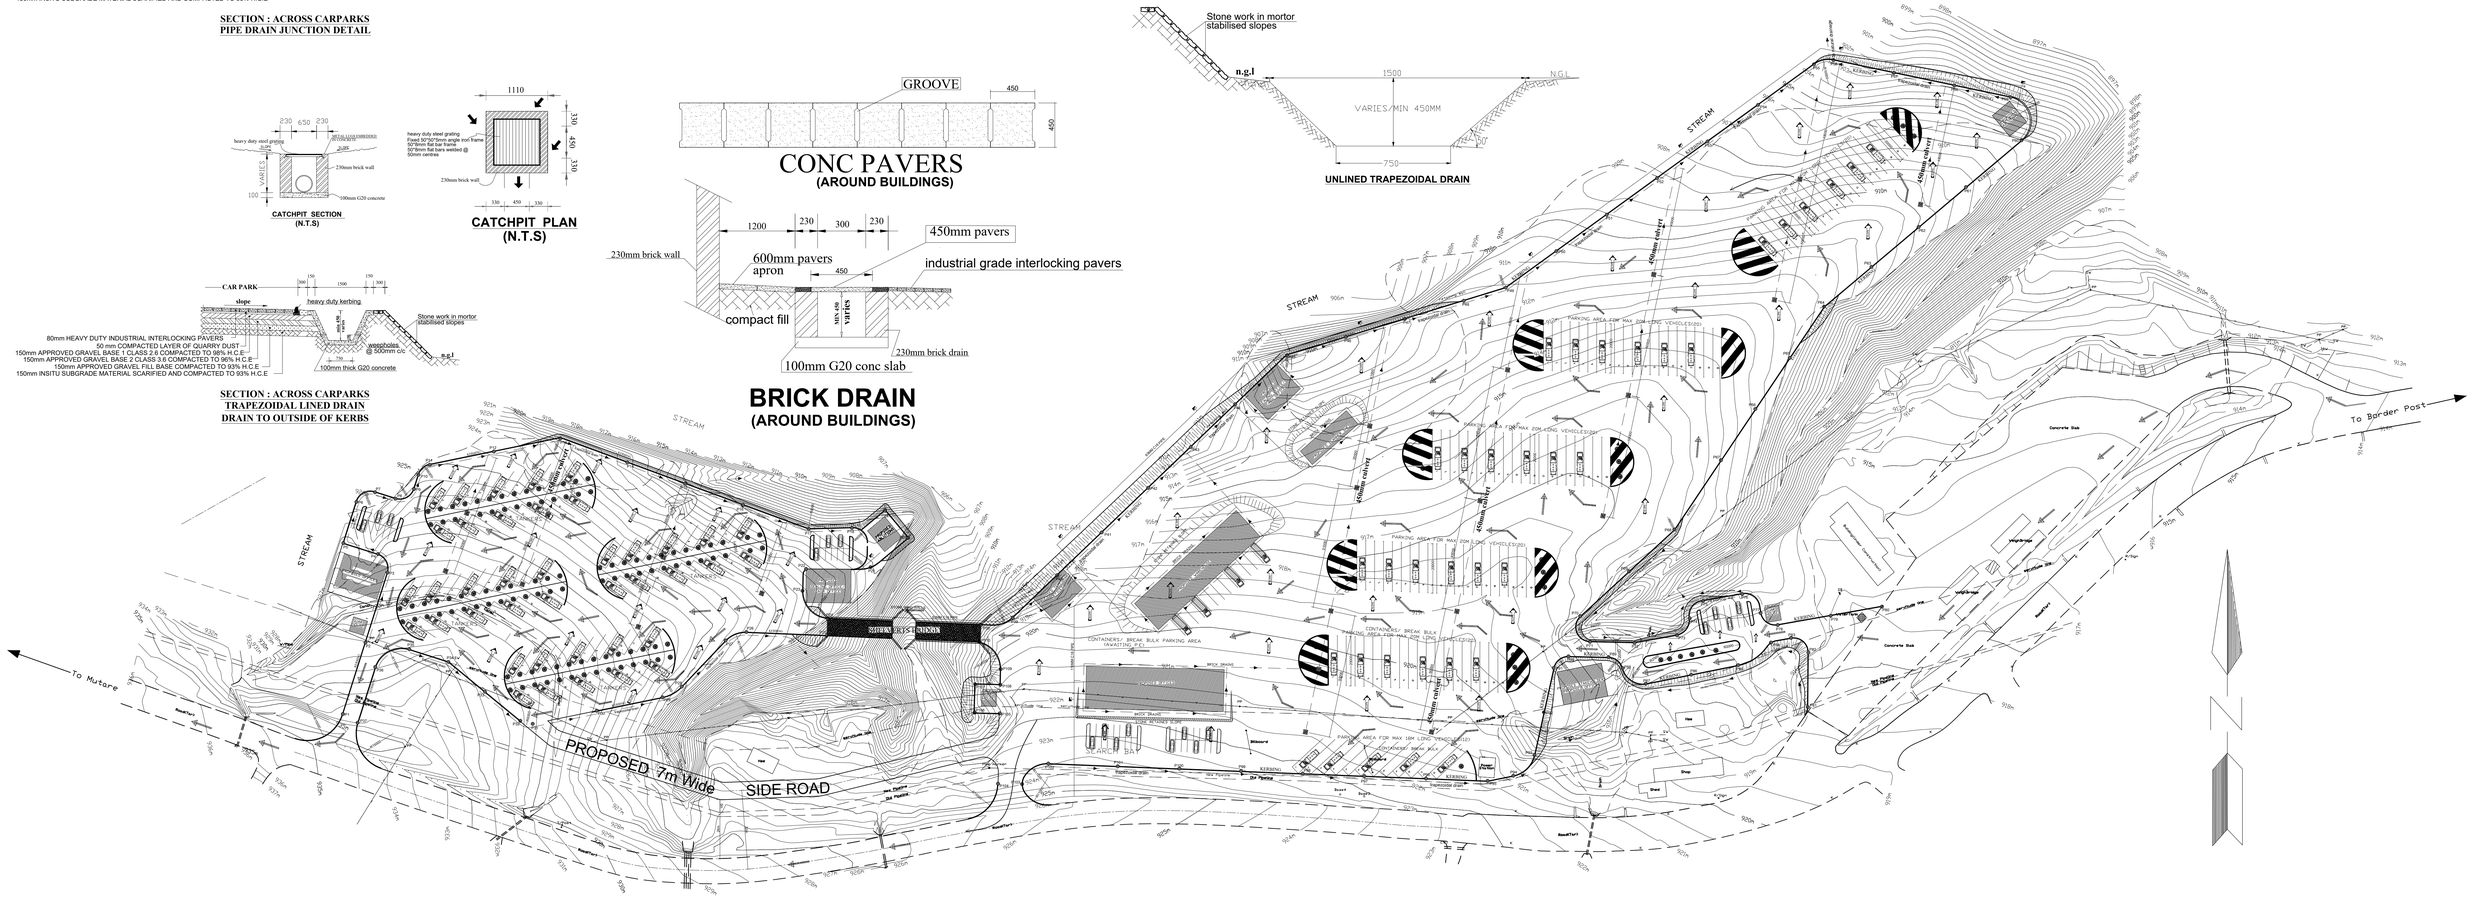
STREAM
To Mutare
To Border Post
PROPOSED 7m Wide SIDE ROAD
450mm culvert
Concrete Sub
Workshop
Shop
Shed
Hse
Office
Toilet
Kerbing
Fence
Billboard
Scale
Car
Bus
Truck
Boat
Tanker
Bowser
Boat Park
Boat Ramp
Boat Slipway
Boat Yard
Boat Park
Boat Ramp
Boat Slipway
Boat Yard
Boat Park
Boat Ramp
Boat Slipway
Boat Yard