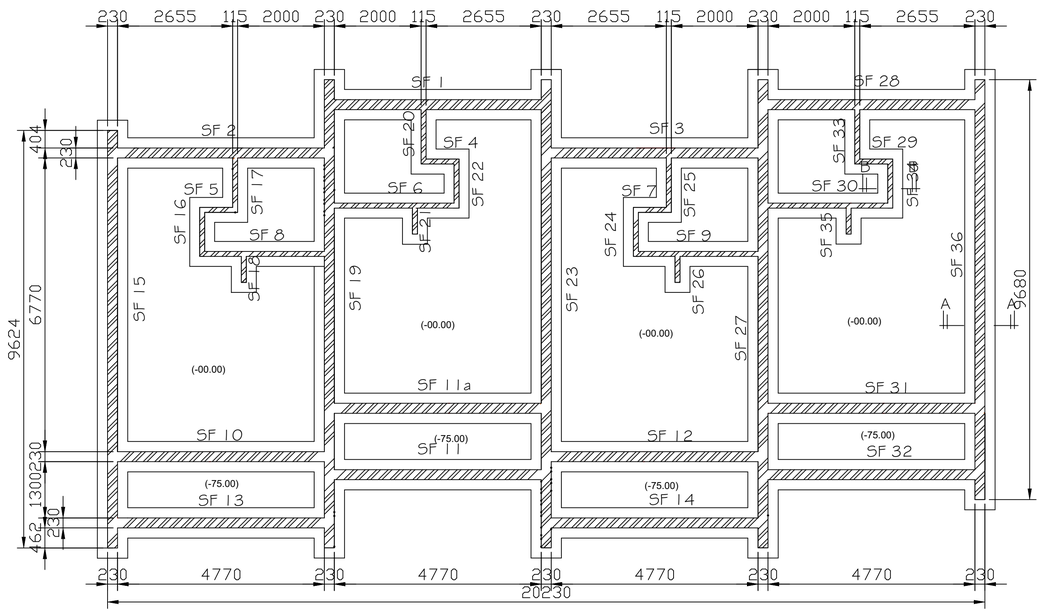

FOUNDATION AND GROUND FLOOR SLAB LAYOUT

SCALE 1:100

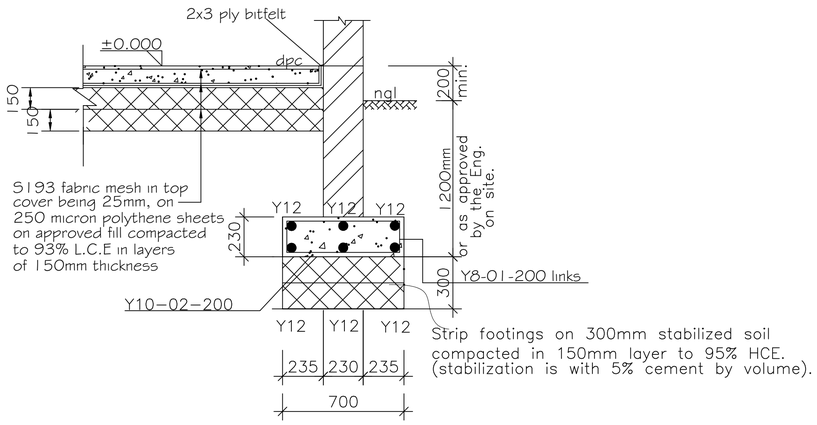

SECTION A-A

SCALE 1:25

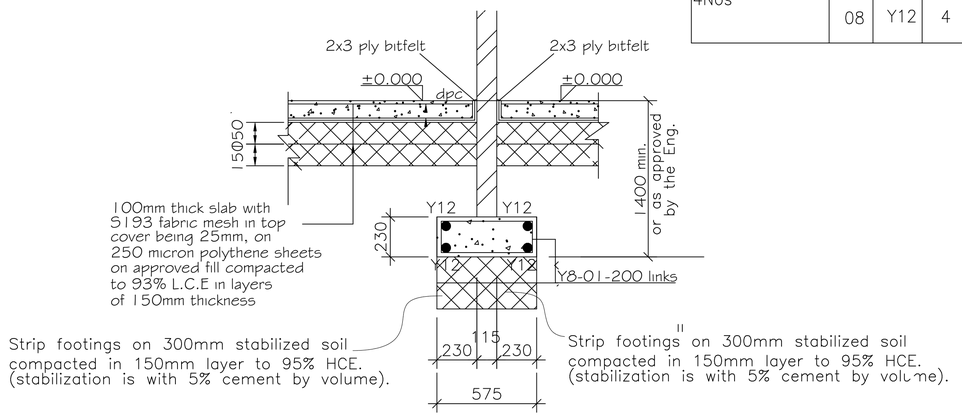

SECTION B-B

SCALE 1:25

BENDING SCHEDULE 1

MEMBER & NO.	BAR MARK	TYPE & SIZE	No. OF MBRS	No. IN EACH	TOTAL No.	LENGTH (mm)	SHAPE
SF 1: (700X230) SF2,3,10,11,11a, 12,13,14,28,31, &32 12Nos	01	Y8	12	25	300	1550	130 600 Links
	02	Y12	12	6	72	4775	STR
SF 4: (575X230) SF5,7,29 SIMILAR 4Nos	01a	Y8	4	3	12	1375	130 475 Links
	03	Y12	4	4	16	500	STR
SF 8: (575X230) SF6,9,30 SIMILAR 4Nos	01a	Y8	4	15	45	1375	130 475 Links
	04	Y12	4	4	12	2775	STR
SF 15: (700X230) SF19,23,27,36 6Nos	01	Y8	6	49	294	1550	130 600 Links
	05	Y12	6	6	36	9625	STR
SF 16: (575X230) SF22,24 SIMILAR 3Nos	01	Y8	3	7	21	1375	130 575 Links
	06	Y12	3	4	12	900	STR
SF 17: (575X230) SF20,25,33SIMILAR 4Nos	01	Y8	4	7	28	1550	130 600 Links
	07	Y12	4	4	16	1150	STR
SF 18: (575X230) SF21,26,35SIMILAR 4Nos	01	Y8	4	4	16	1375	130 575 Links
	08	Y12	4	2	8	600	STR

Notes

AMENDMENT

Lttr	date	Init

Micro-film Drwg No

MINISTRY OF
LOCAL GOVERNMENT AND
PUBLIC WORKS
P.O. BOX CY441 , CAUSEWAY
ZIMBABWE

Branch Head :	T.N. TSAHA	Director Arch : ENGR. H HUNGWE	
Designed :	L. CHIKWENHERE	Scale :	As Shown
Drawn :	L. CHIKWENHERE	Date :	MARCH 2022
Checked :	C. KANYASA	File Ref	
Telephone 790137 / 704079			

Ministry :	MINISTRY OF FINANCE	Centre :	UMGUZA
Title :	ZIMRA STAFF COTTAGES		
Description :	UMGUZA K9 UNIT KENNELS CENTER		
Details :	FOUNDATION AND GROUND FLOOR SLAB LAYOUT, FOUNDATION R.C. DETAILS, BENDING SCHEDULE AND SECTIONS		
Stock Drwg No		G.P. No	Project No 192383/S/02