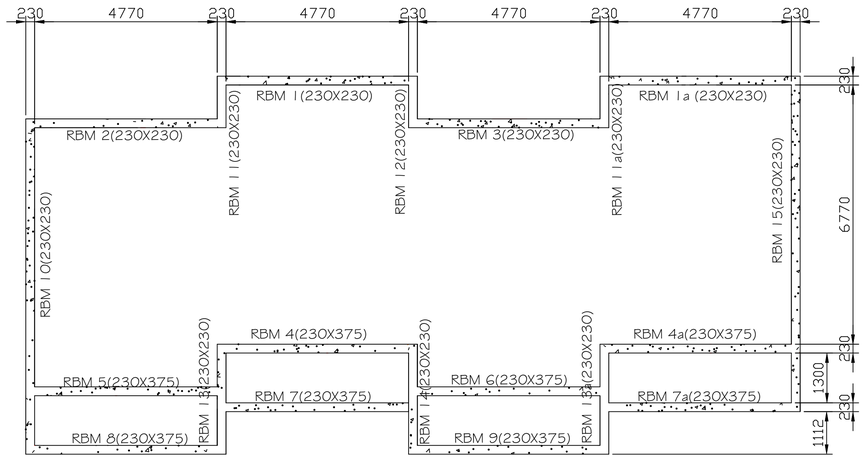

RING BEAM LAYOUT

SCALE 1:100

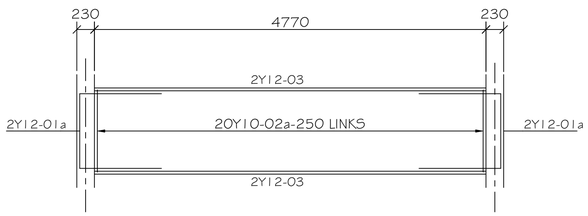

RBM 1 230x375 4Nos.

RBM 2&3,1a SIMILAR

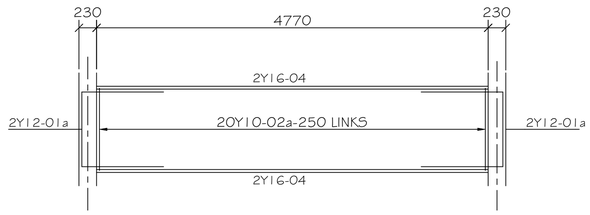

RBM 4 230x375 8Nos.

RBM 5,6,7,8&9,4a, &7a SIMILAR

BENDING SCHEDULE 1							
MEMBER & NO.	BAR MARK	TYPE & SIZE	No. OF MBRS	No. IN EACH	TOTAL No.	LENGTH (mm)	SHAPE
RBM 1: (230x230) RBM 1a,2&3 SIM 4No.	01a	Y12	4	4	16	1825	825, 160, 825
	02a	Y10	4	20	80	825	180, 180
	03	Y12	4	4	16	4775	STR
RBM 4: (230x375) RBM4a,5,6,7,8,7a &9 SIMILAR 8No.	01a	Y12	8	4	32	1500	825, 300, 825
	02a	Y10	8	20	160	1200	180, 325
	04	Y12	8	4	32	4775	STR
RBM 10: (230x230) THUS RBM15 SIM 2No.	01	Y12	2	4	8	1375	825, 160, 825
	02	Y10	2	34	68	825	180, 180
	05	Y12	2	4	8	8300	STR
RBM 11: (230x230) RBM11a,&13, SIM 3No.	01	Y12	3	4	12	1375	600, 160, 600
	02	Y10	3	10	30	825	180, 180
	06	Y12	3	4	12	2150	STR
RBM 13: (230x230) RBM14&13a SIM 3No.	02	Y10	3	5	15	825	180, 180
	07	Y12	3	4	12	1050	840, 100

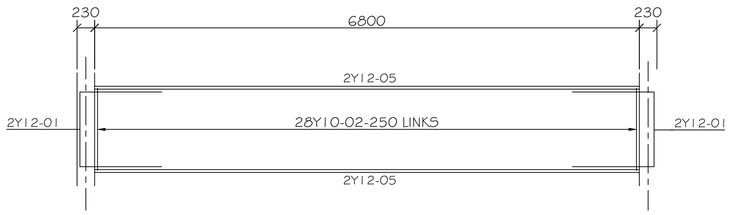

RBM 10 230x230 2No.

RBM 15 SIMILAR

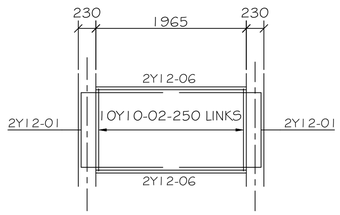

RBM 11 230x230 3No.

RBM 12,11a SIMILAR

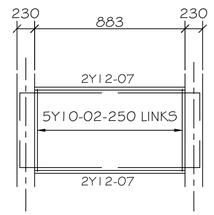

RBM 13 230x230 3No.

RBM 14,&13a SIMILAR

Notes

AMENDMENT

Lttr	date	Init

Micro-film Drwg No

MINISTRY OF LOCAL GOVERNMENT AND PUBLIC WORKS
P.O. BOX CY441 , CAUSEWAY
ZIMBABWE

Branch Head :	T.N. TSAHA	Director Arch :	ENGR. H HUNGWE	Ministry :	MINISTRY OF FINANCE
Designed :	L. CHIKWENHERE	Scale :	As Shown	Title :	ZIMRA STAFF COTTAGES
Drawn :	L. CHIKWENHERE	Date :	MARCH 2022	Description :	UMGUZA K9 UNIT KENNELS CENTER
Checked :	T.N. TSAHA	File Ref		Details :	RING BEAM LAYOUT AND RING BEAMS
Telephone 790137 / 704079				Stock Drwg No	

Centre : UMGUZA

G.P. No

Project No 192383/S/03