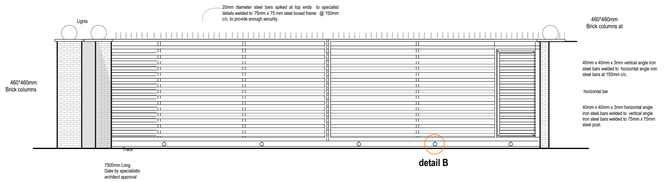

GATE ELEVATION

DETAIL B
SCALE 1:20

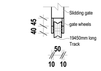

DETAIL B
SCALE 1:20

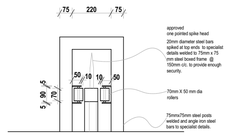

DETAIL C
SCALE 1:20

460*460MM
Brick columns

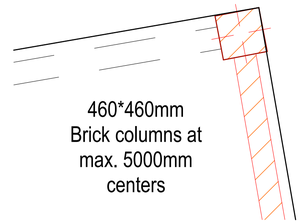

460*460mm
Brick columns at
max. 5000mm
centers

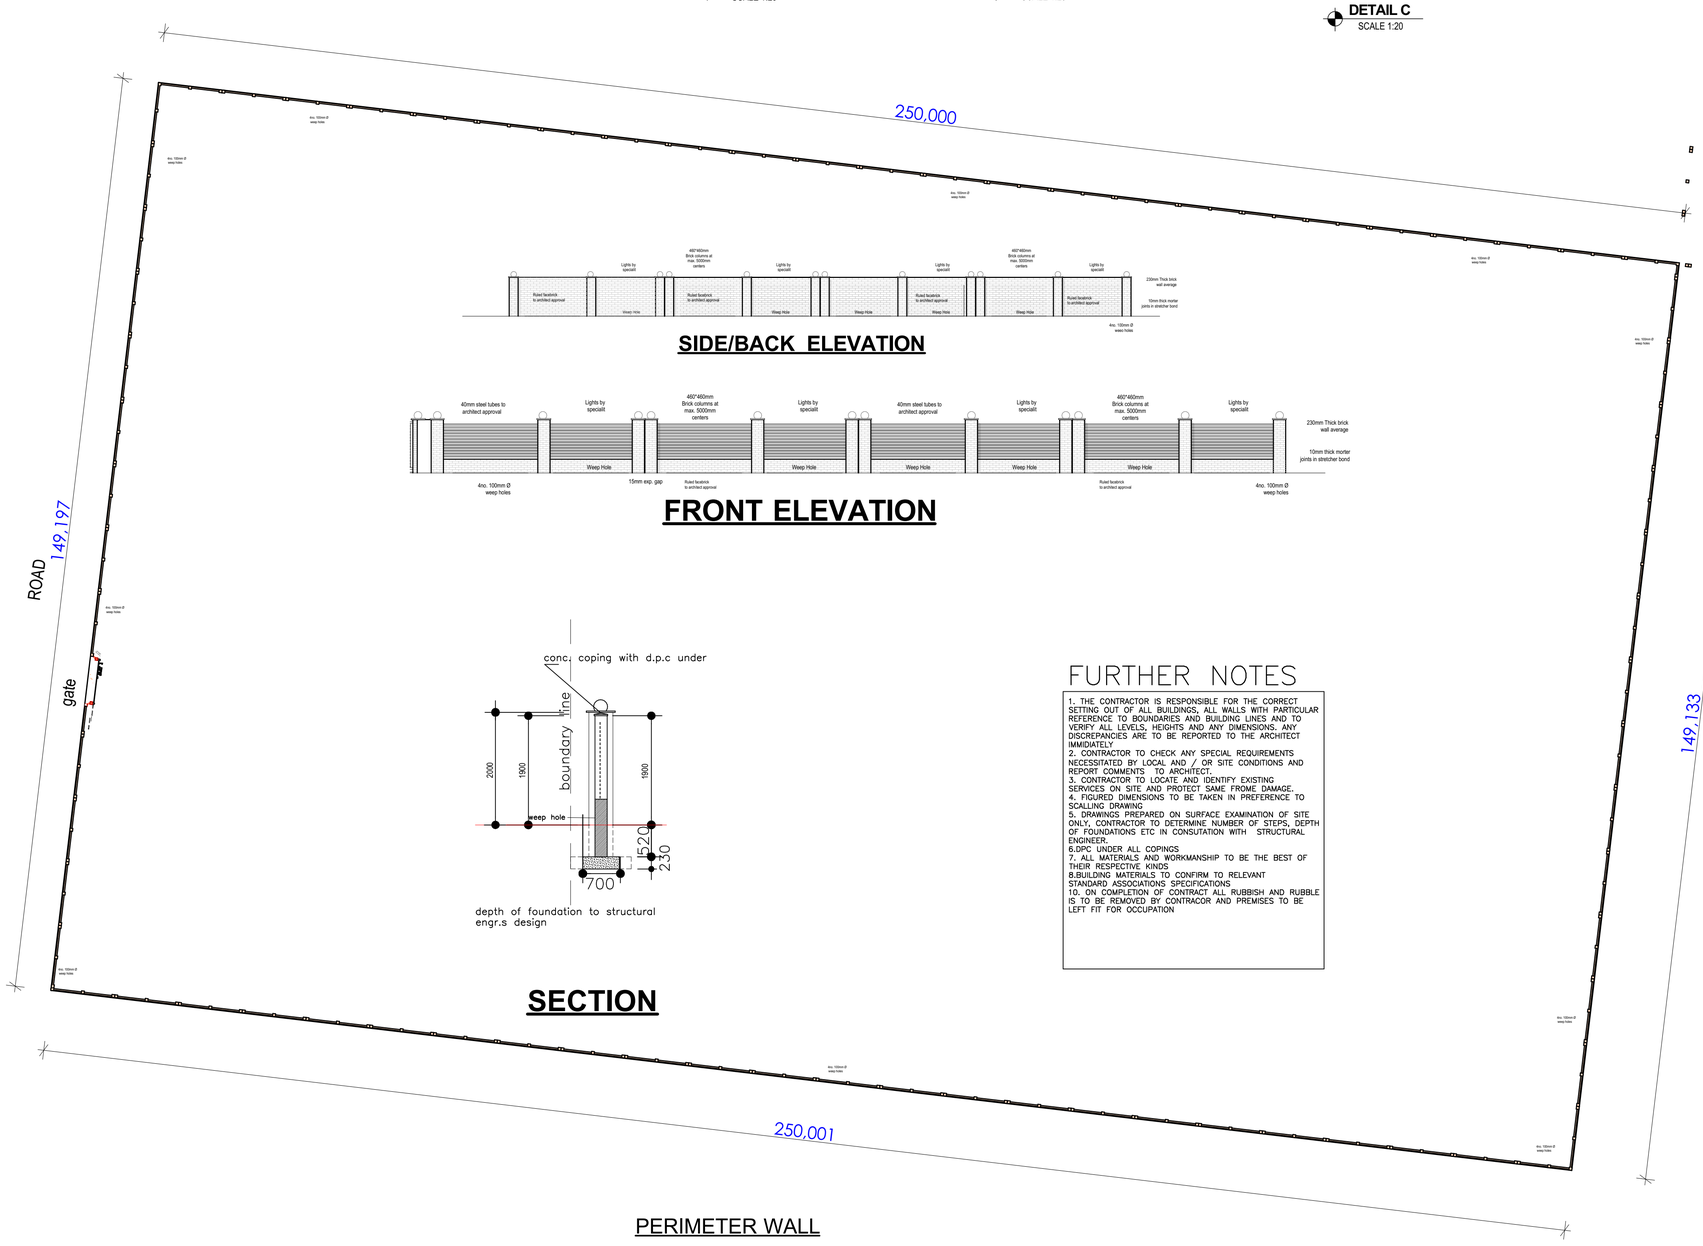

SIDE/BACK ELEVATION

FRONT ELEVATION

SECTION

FURTHER NOTES

1. THE CONTRACTOR IS RESPONSIBLE FOR THE CORRECT SETTING OUT OF ALL BUILDINGS, ALL WALLS WITH PARTICULAR REFERENCE TO BOUNDARIES AND BUILDING LINES AND TO VERIFY ALL LEVELS, HEIGHTS AND ANY DIMENSIONS. ANY DISCREPANCIES ARE TO BE REPORTED TO THE ARCHITECT IMMIDIATELY
2. CONTRACTOR TO CHECK ANY SPECIAL REQUIREMENTS NECESSITATED BY LOCAL AND / OR SITE CONDITIONS AND REPORT COMMENTS TO ARCHITECT.
3. CONTRACTOR TO LOCATE AND IDENTIFY EXISTING SERVICES ON SITE AND PROTECT SAME FROME DAMAGE.
4. FIGURED DIMENSIONS TO BE TAKEN IN PREFERENCE TO SCALLING DRAWING
5. DRAWINGS PREPARED ON SURFACE EXAMINATION OF SITE ONLY, CONTRACTOR TO DETERMINE NUMBER OF STEPS, DEPTH OF FOUNDATIONS ETC IN CONSUTATION WITH STRUCTURAL ENGINEER.
6.DPC UNDER ALL COPINGS
7. ALL MATERIALS AND WORKMANSHIP TO BE THE BEST OF THEIR RESPECTIVE KINDS
8.BUILDING MATERIALS TO CONFIRM TO RELEVANT STANDARD ASSOCIATIONS SPECIFICATIONS
10. ON COMPLETION OF CONTRACT ALL RUBBISH AND RUBBLE IS TO BE REMOVED BY CONTRACOR AND PREMISES TO BE LEFT FIT FOR OCCUPATION

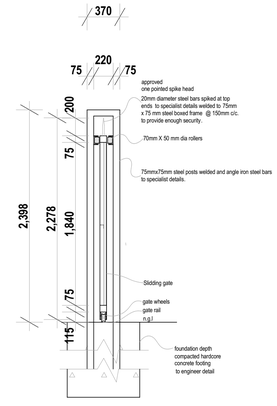

CROSS SECTION B-B
SCALE 1:20

PERIMETER WALL

Notes	AMENDMENT Lttr / date / Init	MINISTRY OF LOCAL GOVERNMENT AND PUBLIC WORKS P.O. BOX CY441 , CAUSEWAY ZIMBABWE	
	Micro-film Drwg No	Branch Head : G. GWENHURE	Director Arch :ARCH. P.S. MUKURA
		Designed : M. DUBE	Scale : As Shown
		Drawn : M. DUBE	Date : JULY 2022
		Checked : L.T MUGORE	File Ref
		Telephone 790137 / 704079	
		Ministry : MINISTRY OF FINANCE	Centre : BULAWAYO
		Title : ZIMRA STAFF COTTAGES	
		Description : UMGUZA K9 UNIT KENNELS CENTER	
		Details : PERIMETER WALL	
		Stock Drwg No	G.P. No / Project No 192383/A/